
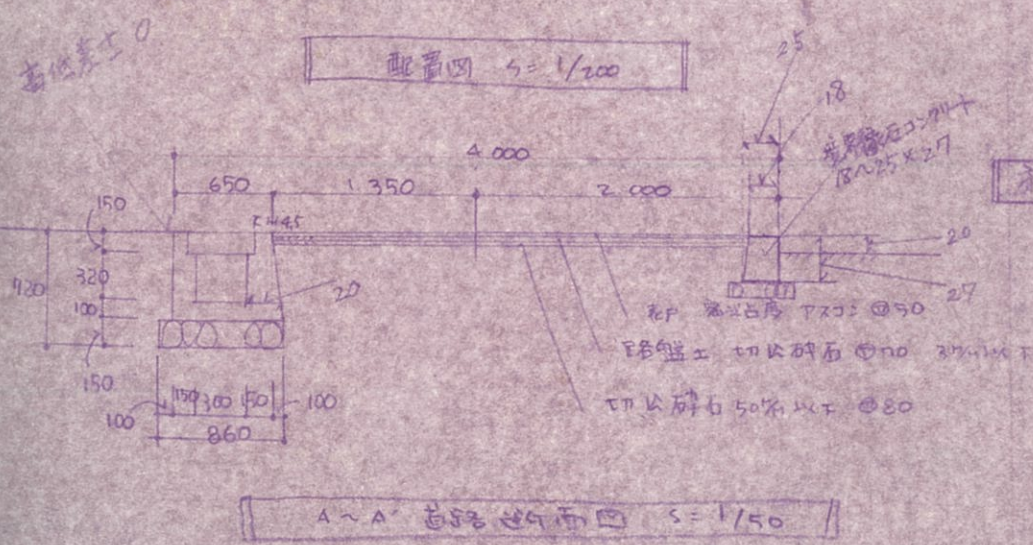


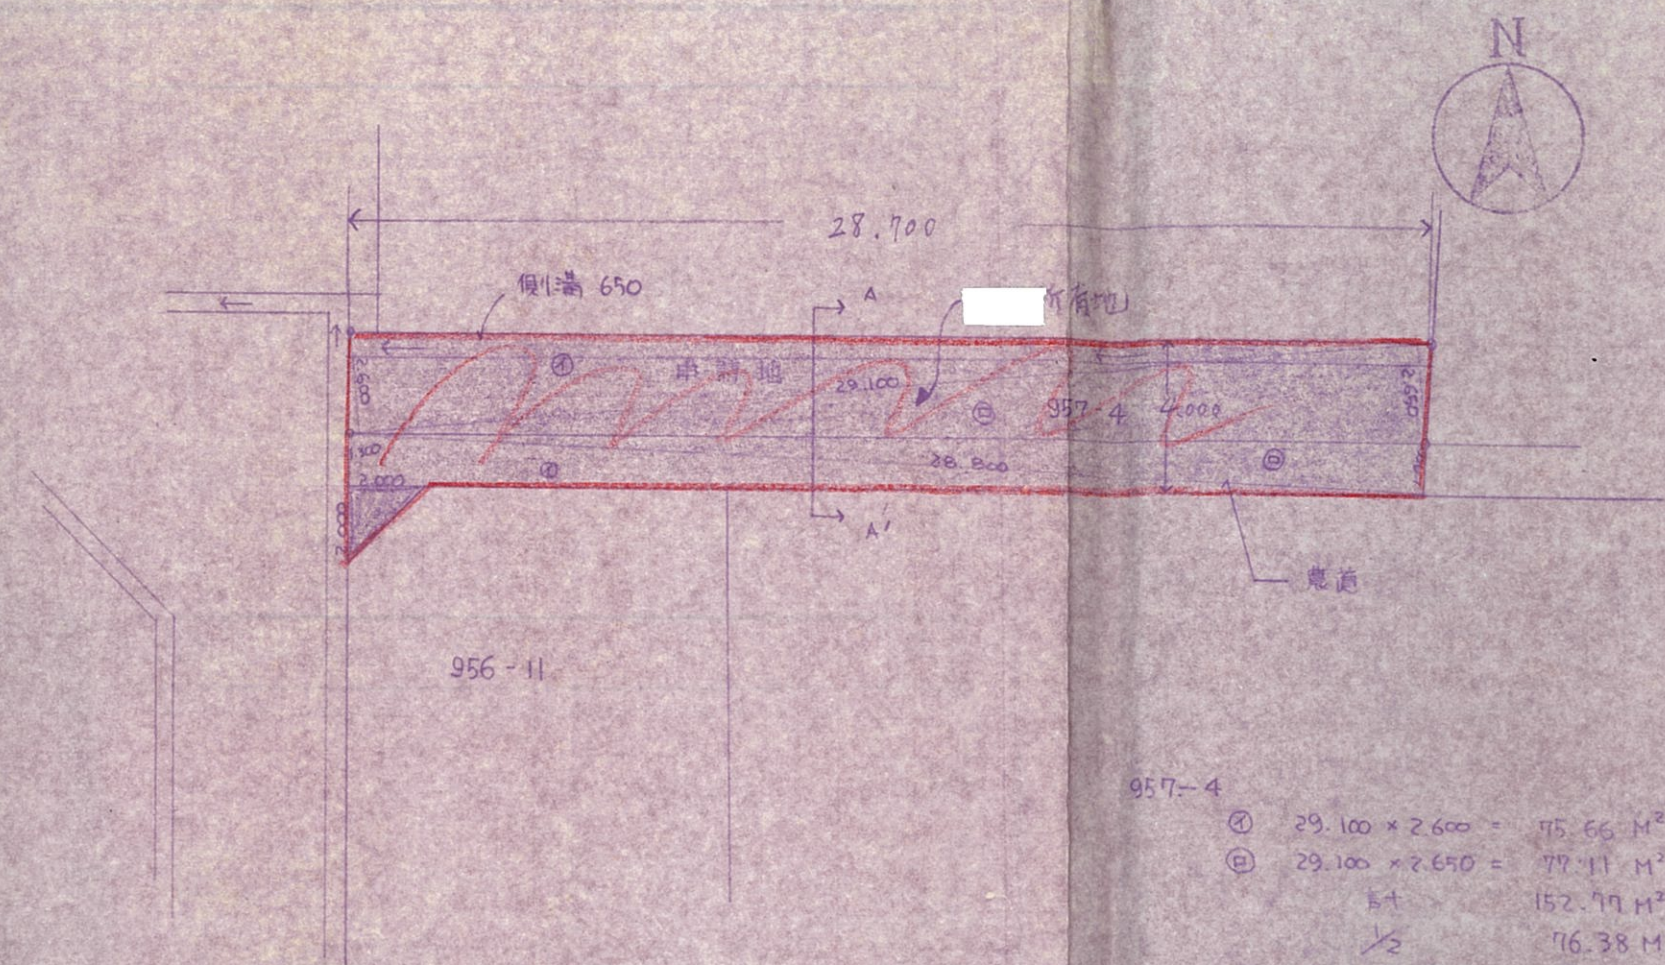

957-4

①	$29.100 \times 2.600 = 75.66 \text{ M}^2$
②	$29.100 \times 2.650 = 77.11 \text{ M}^2$
計	152.77 M^2
$\frac{1}{2}$	76.38 M^2

電道部分

①	$20.800 \times 1.700 = 35.36 \text{ M}^2$
②	$20.800 \times 1.400 = 29.12 \text{ M}^2$
計	64.48 M^2
$\frac{1}{2}$	32.24 M^2

電道部分 956-11

	$2.000 \times 2.000 = 4.000 \text{ M}^2$
計	2.00 M^2
$\frac{1}{2}$	1.00 M^2

