



平面图

S=1:250

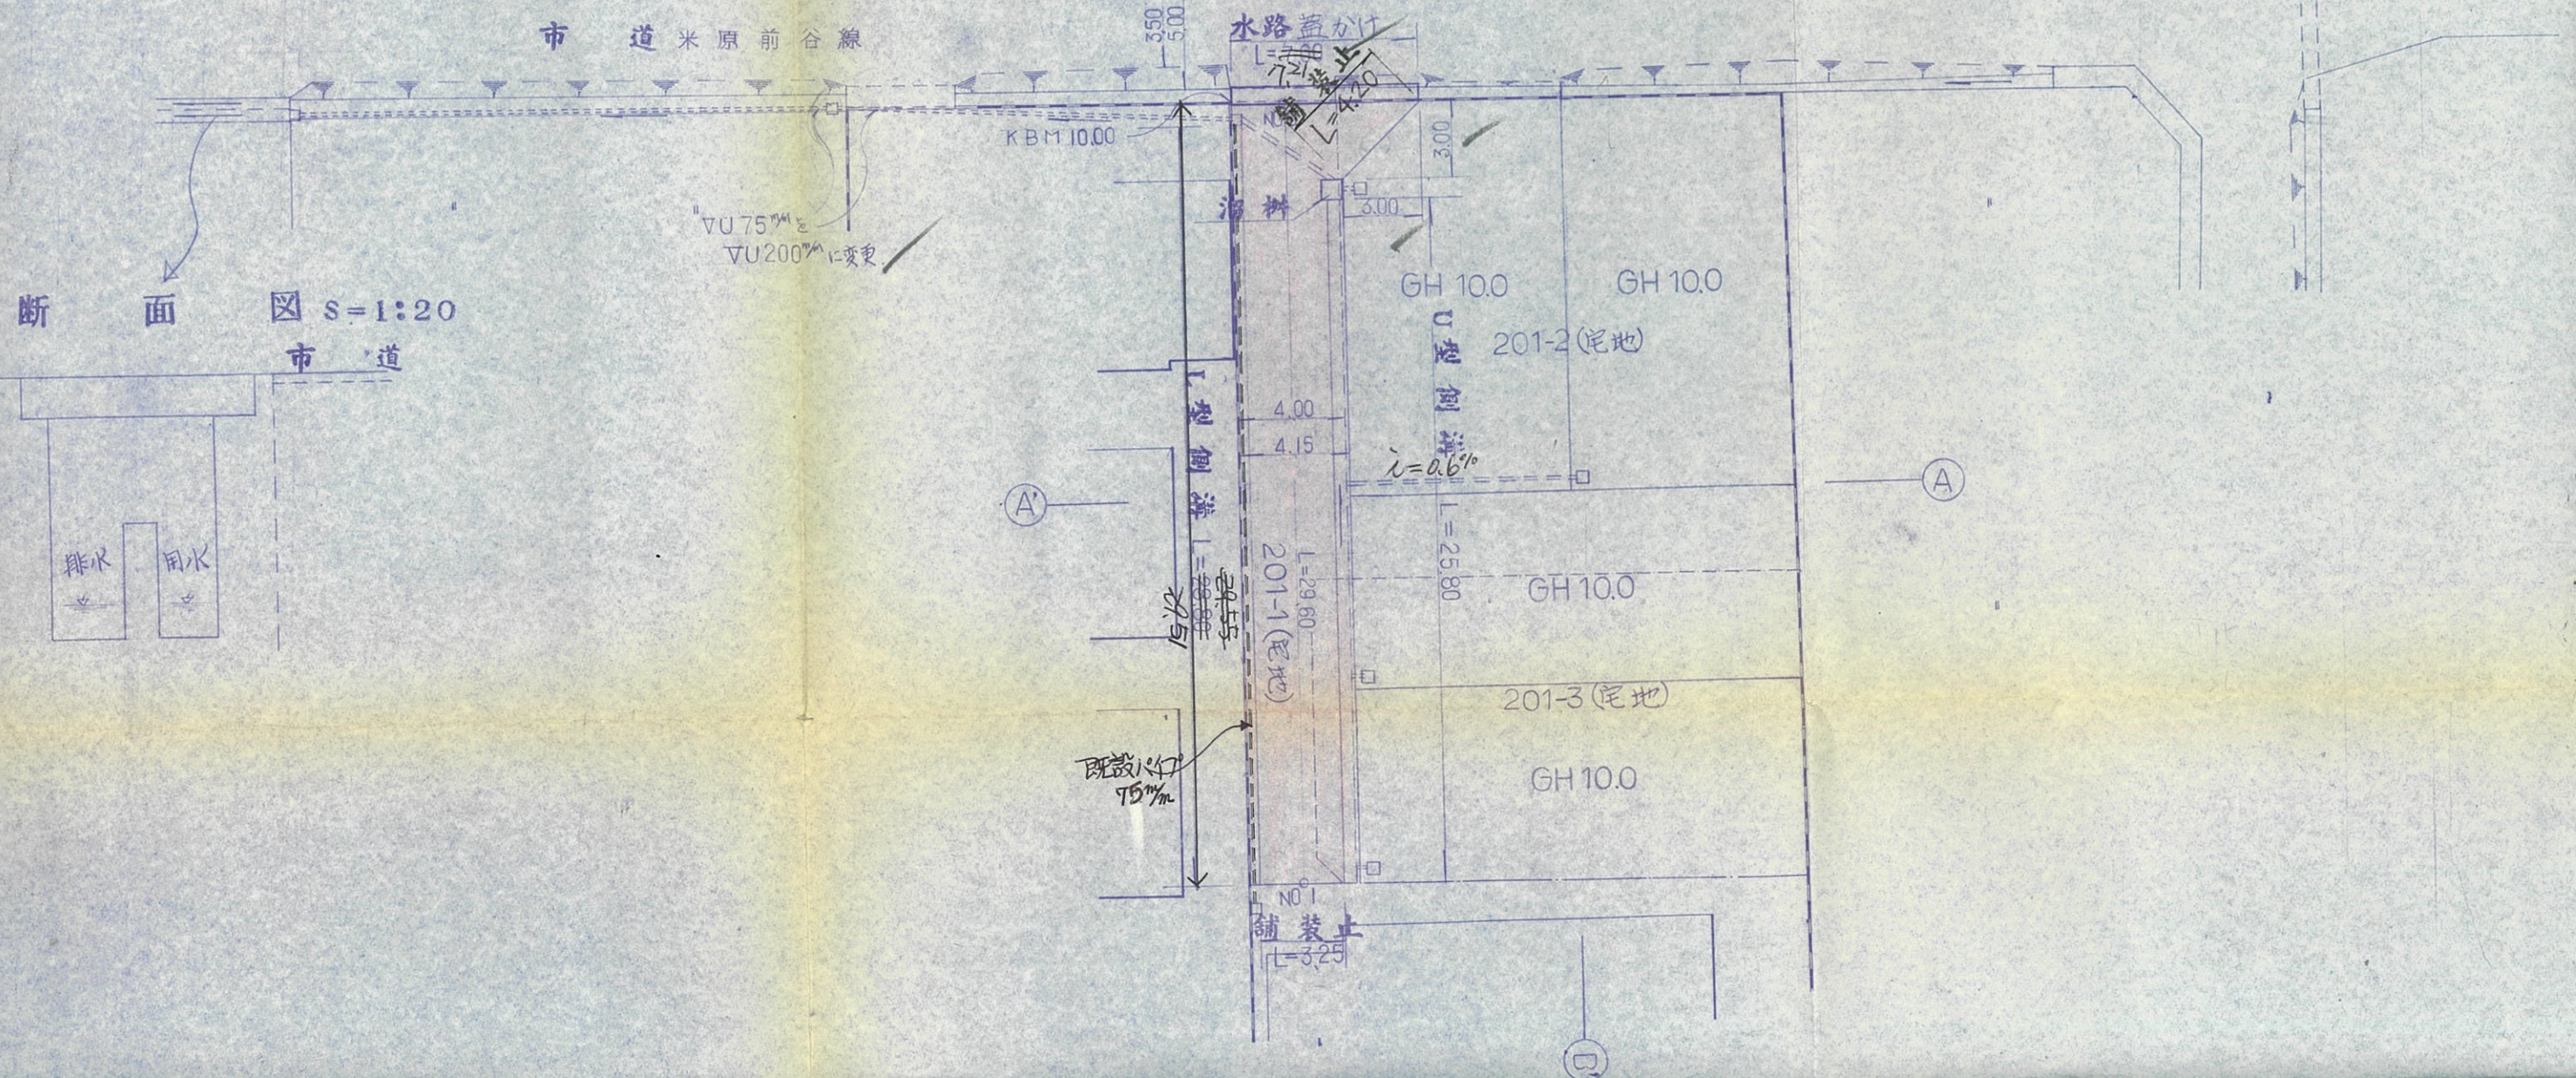

断面图 S=1:20
市道

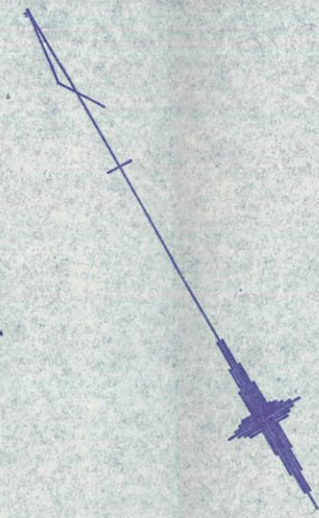